ELK TRAIL FINAL PLAT

LOCATED IN THE SOUTHWEST QUARTER OF SECTION 21, TOWNSHIP 9
SOUTH, RANGE 80 WEST OF THE SIXTH PRINCIPAL MERIDIAN
LAKE COUNTY, COLORADO

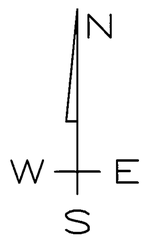

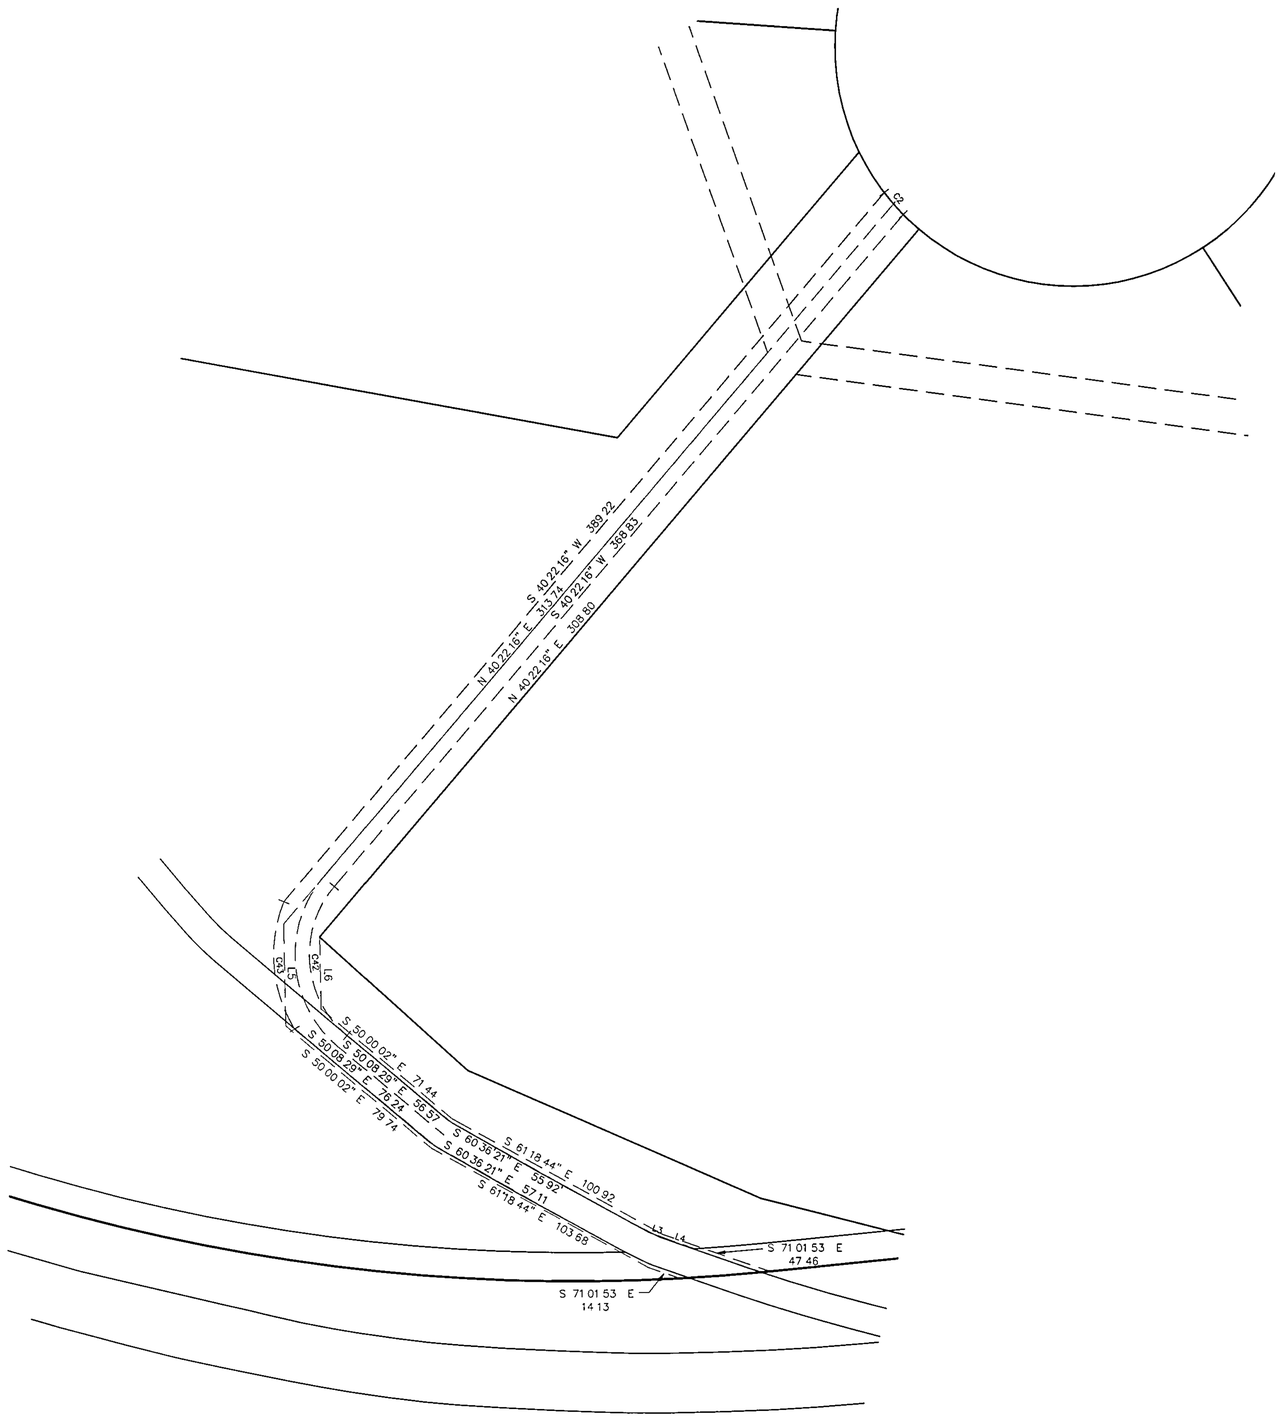

346460
3 of 3
PLT
R $61 00 D $0 00
6/18/2007 12 10 PM
Patricia Berger
Lake County Recorder

NOTICE!
ACCORDING TO COLORADO LAW YOU MUST COMMENCE ANY LEGAL ACTION BASED UPON ANY DEFECT IN THIS SURVEY WITHIN THREE YEARS AFTER YOU FIRST DISCOVER SUCH DEFECT. IN NO EVENT MAY ANY ACTION BASED UPON ANY DEFECT IN THIS SURVEY BE COMMENCED MORE THAN TEN YEARS FROM THE DATE OF CERTIFICATION SHOWN HEREON.

BEAR SURVEYING SERVICES

P O Box 4311, Buena Vista, Colorado
Ph 719-395-3453

ELK TRAIL FINAL PLAT

LOCATED IN THE SOUTHWEST QUARTER OF SECTION 21, TOWNSHIP 9 SOUTH, RANGE 80 WEST OF THE SIXTH PRINCIPAL MERIDIAN LAKE COUNTY, COLORADO

PROJECT 04635 SHEET 3 OF 3 Date JUNE 7, 2007